SEVERANCE SKETCH

LOT 86
PLAN 65M-2685

BEING IN THE

TOWN OF AURORA

REGIONAL MUNICIPALITY OF YORK

SCALE 1 : 400

0 5 10 20 metres

E.R.GARDEN LTD.

"METRIC" *DISTANCES SHOWN ON THIS PLAN ARE IN METRES AND CAN BE CONVERTED TO FEET BY DIVIDING BY 0.3048*

LEGEND

PIN DENOTES PROPERTY IDENTIFICATION NUMBER
SW DENOTES STONE WALL

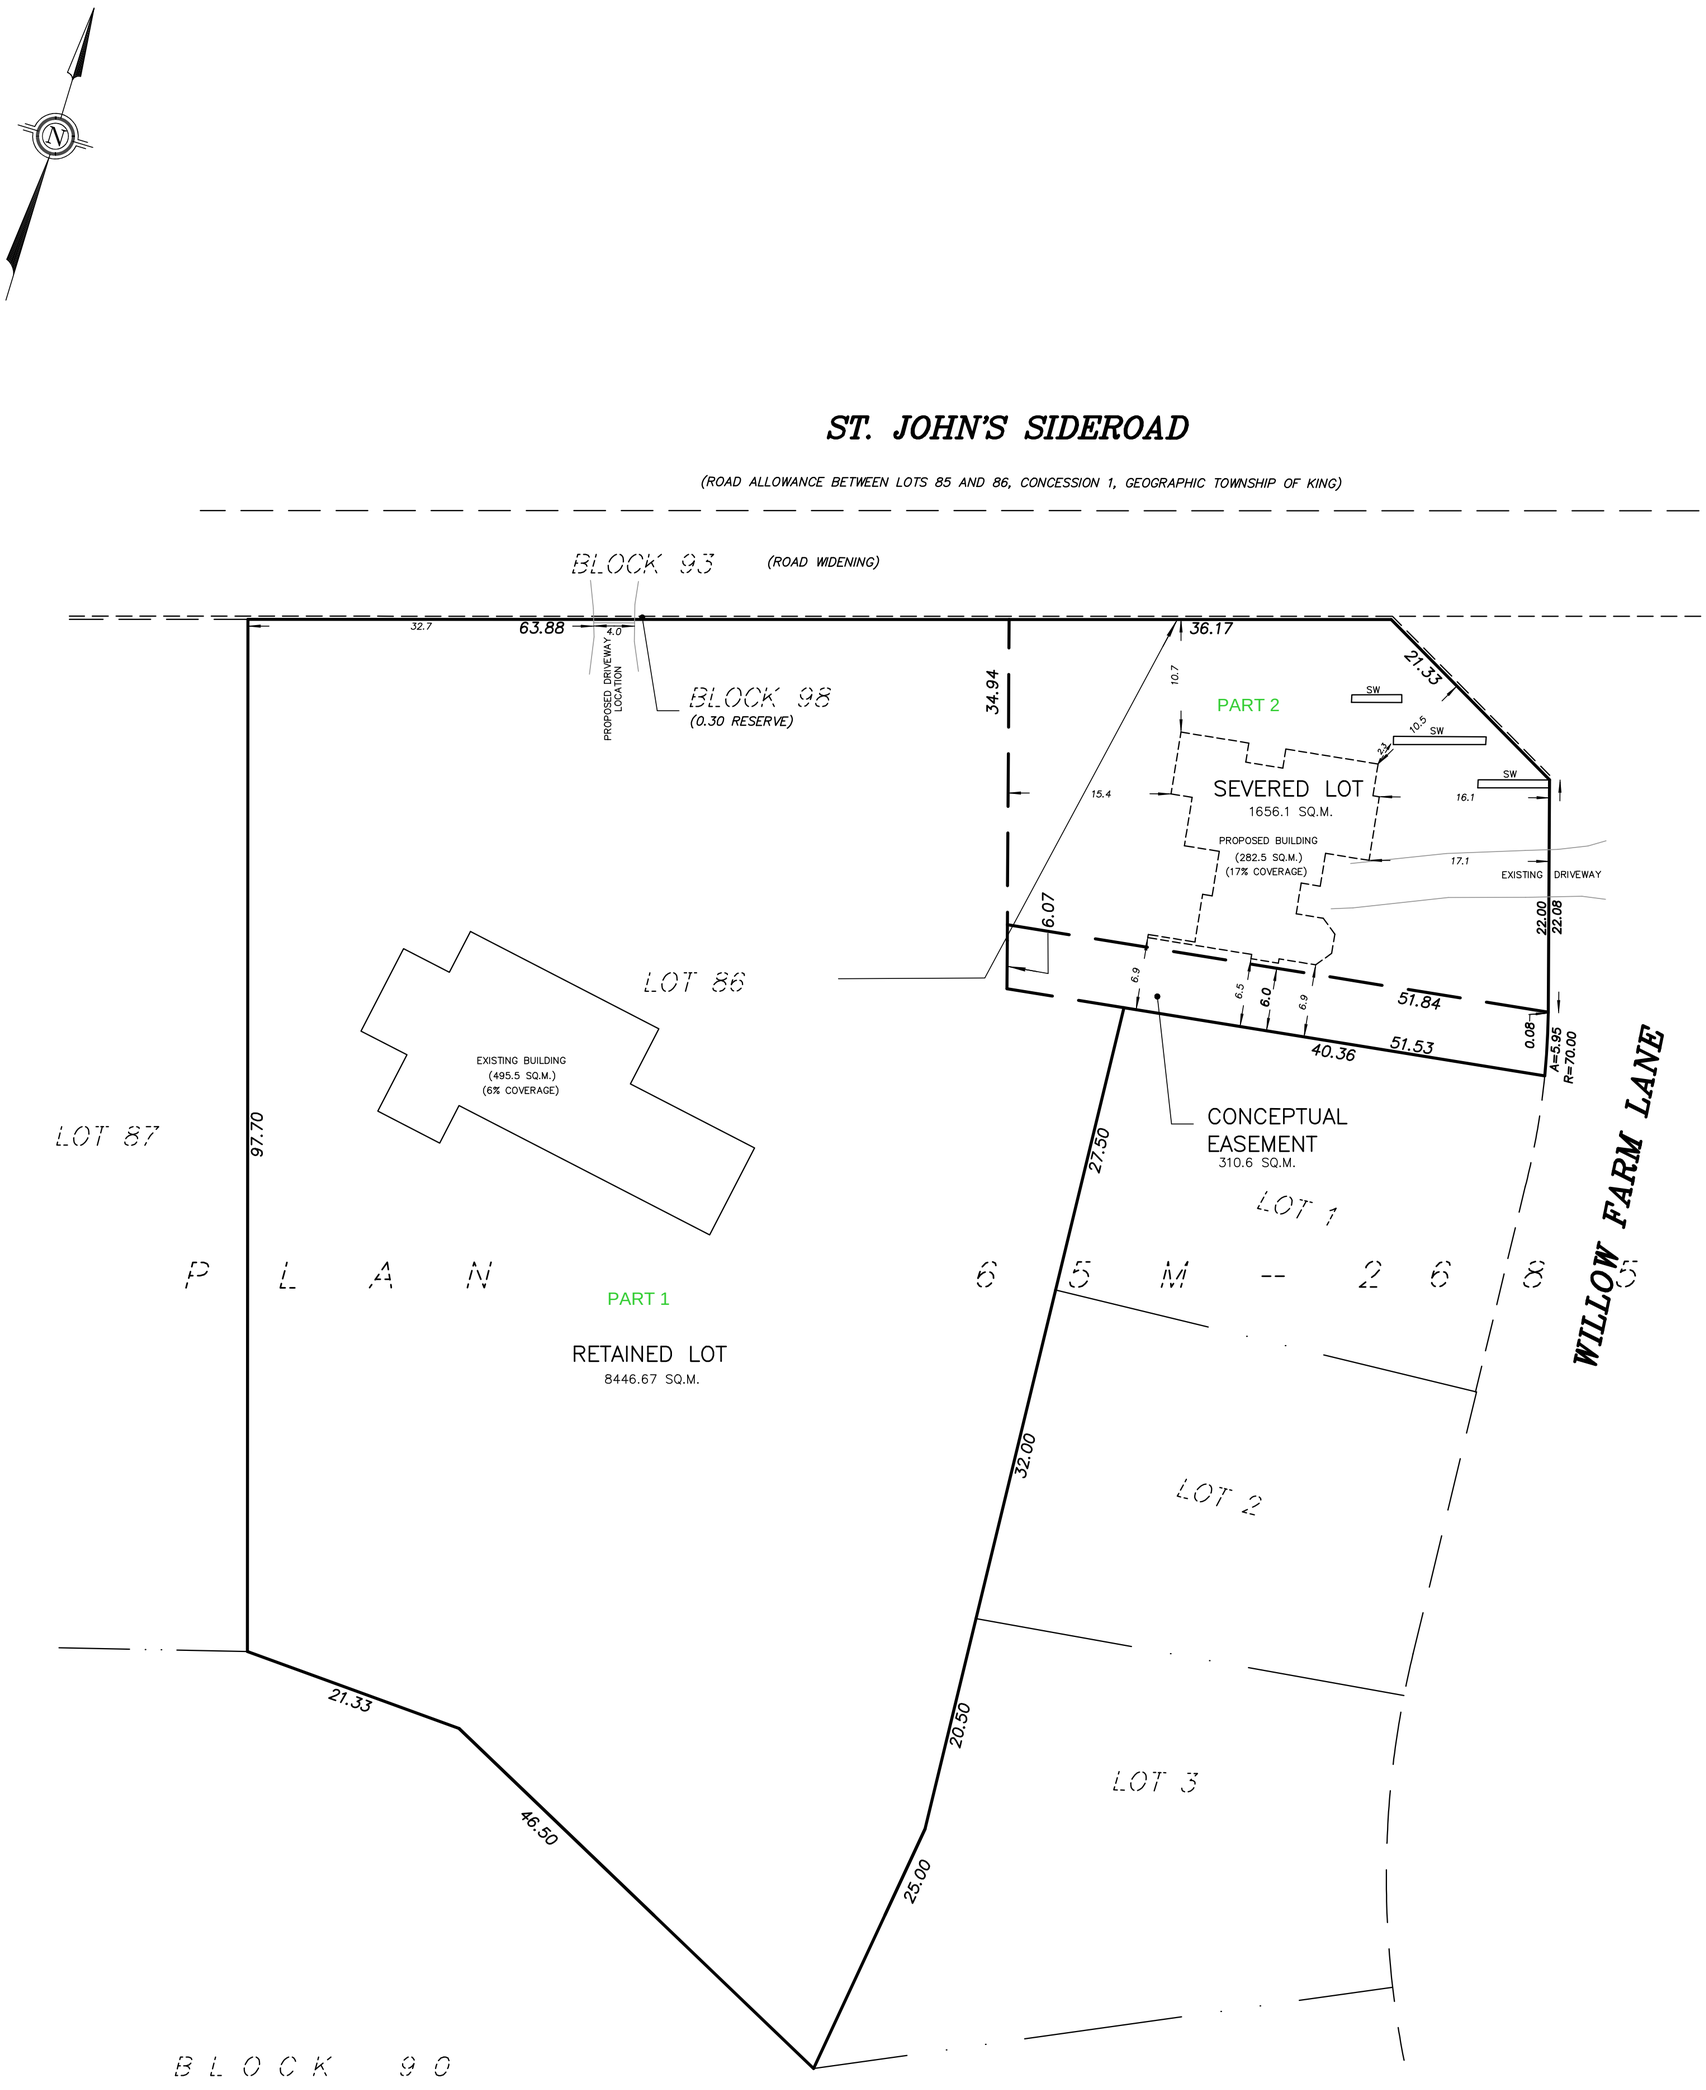

TOWN OF AURORA
PLANNING & DEVELOPMENT SERVICES
BUILDING DIVISION
PERMIT NO.: PR20241284 DATE: Oct. 24, 2024
APPROVED BY: *Melissa Bozanin*
PRELIMINARY ZONING REVIEW

CAUTION:
THIS IS NOT A PLAN OF SURVEY AND SHALL NOT BE USED EXCEPT FOR THE PURPOSE EXPRESSED IN THE TITLE BLOCK BOUNDARY INFORMATION TAKEN FROM OFFICE RECORDS

THE FIELD MEASUREMENTS WERE COMPLETED APR 24 2019

DATE
© E.R.GARDEN LTD.

E.R. GARDEN
ONTARIO LAND SURVEYOR

E.R.GARDEN LIMITED
ONTARIO LAND SURVEYOR
1260 JOURNEY'S END CIRCLE, UNIT 1
NEWMARKET ONTARIO L3Y 8Z7
PHONE 905-895-5600 FAX 905-895-7127
TOLL FREE 1-877-895-5600 WWW.ERGARDENLIMITED.CA

DRAWN BY: R.D.

FILE No.
19-7425

FILE NO. 19-7425